Product Code	Post Size (mm)	Height (mm)	Post Centres (mm)	Horizontal Wires (QTY)	*Notes: All size panels* Vertical Wires Ø4mm Horizontal Wires Ø5mm
A02-18	60 x 60	1755	3030	15	Aperture 24mm x 195mm - min 40mm x 195mm - max
A02-20	60 x 60	1970	3030	18	
A02-24	60 x 60	2360	3030	20	

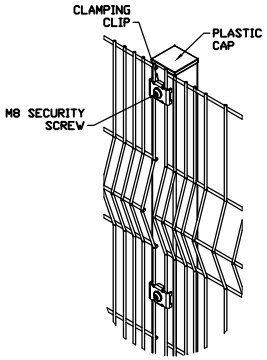

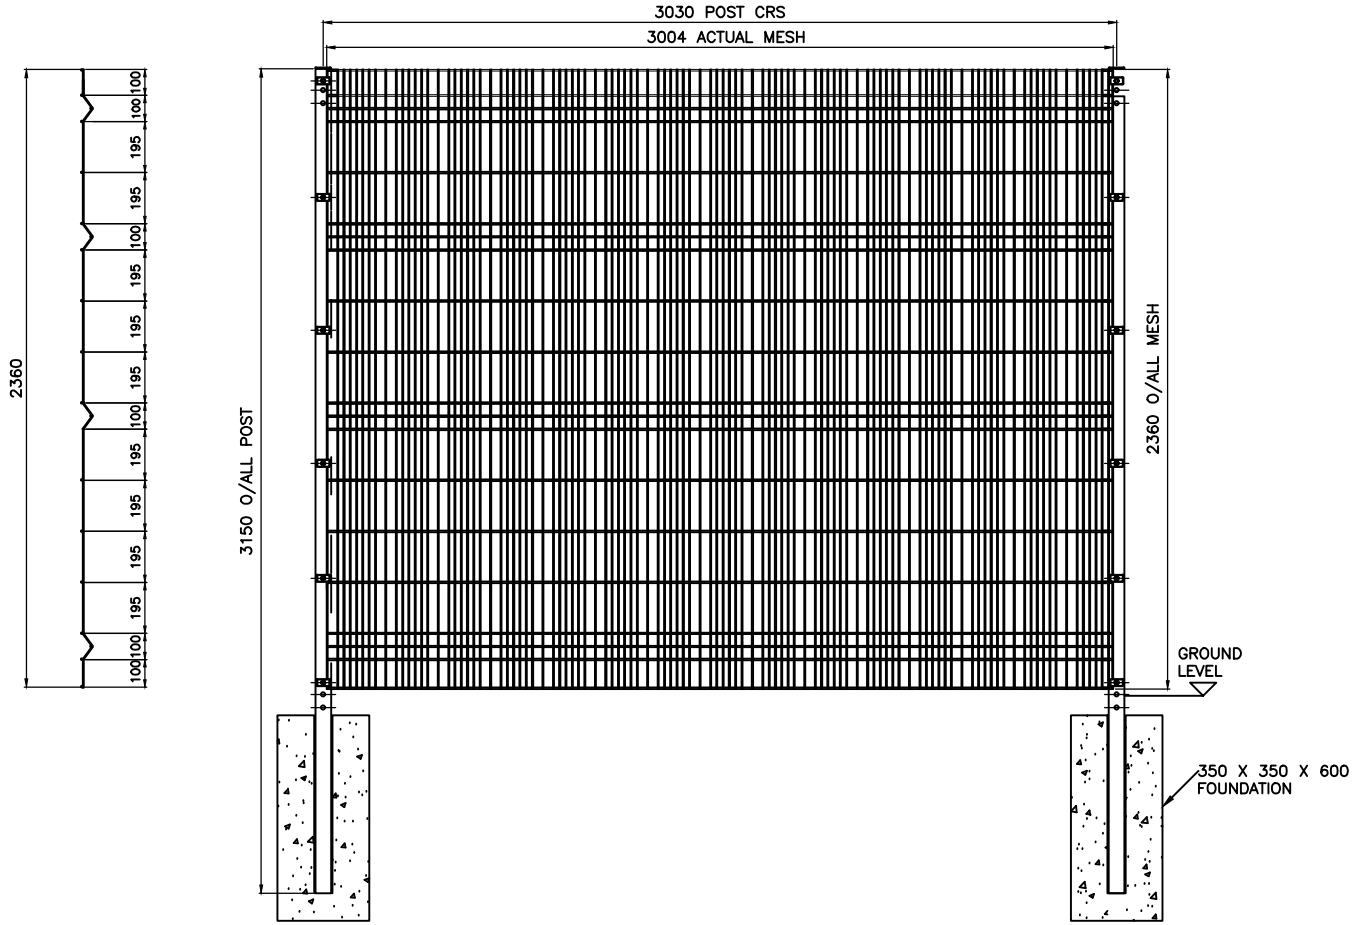

REV:	DATE:	DESCRIPTION:

PATH: Z:\INFO\SALES CAD 2016

Irish Fencing Services
SECURE • ENHANCE • PROTECT
Dublin - Cork - Newry
Irish Fencing & Services.
Unit 21, Jamestown Business Park,
Kylemore Way, Dublin 8
Tel: +353(0) 1 6268363 | Fax: +353(0) 1 6262309
www.irishfencing.com

STANDARD SALES DRAWING 2018

TITLE IRFEN®

PALADIN MESH

SCALE N.T.S		DATE 27/07/18
DRAWN PP	CHECKED SW	APPROVED SW
DRG No. A-0400		REV.